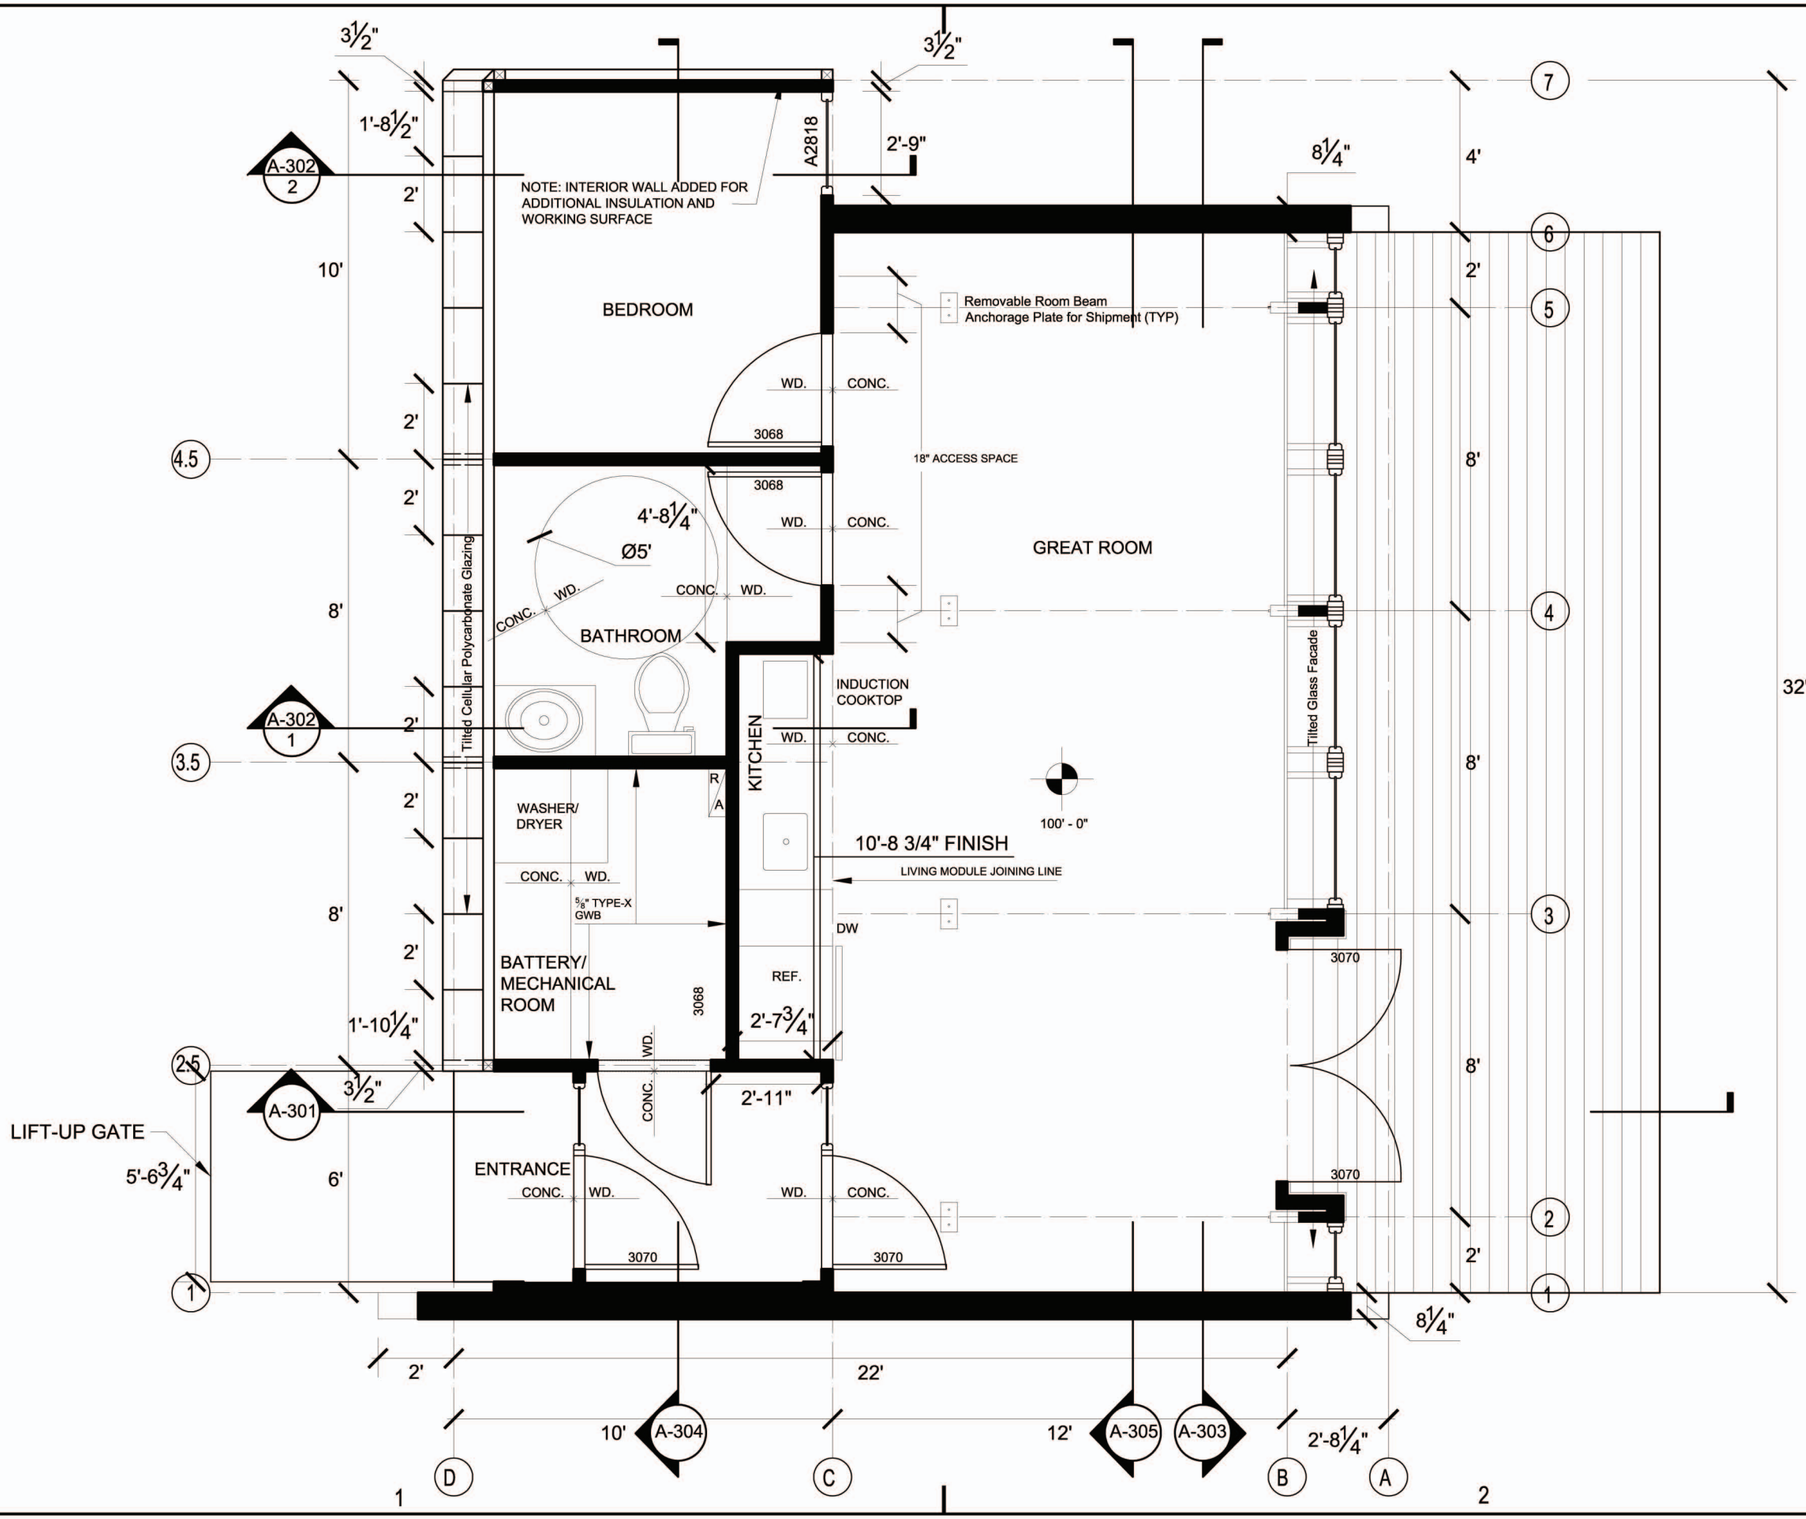

PITTSBURGH SYNERGY
MMCH 415
5000 FORBES AVENUE
PITTSBURGH, PA 15213
stevelee@cmu.edu

CARNEGIE MELLON

School of Architecture
School of Design

UNIVERSITY OF PITTSBURGH
School of Engineering

THE ART INSTITUTE OF PITTSBURGH

Solar Decathlon

No.	DATE	DESCRIPTION
1	7/15/05	REFORMAT- CONSTRUCTION EDITS

ENGINEERS STAMP

FIRST FLOOR PLAN

DRAWN BY :	AROY
CHECKED BY :	SLEE
PLOT DATE :	8/7/2005
SAVED DATE :	8/7/2005
PLOT SCALE :	1/4"=1'

A-101