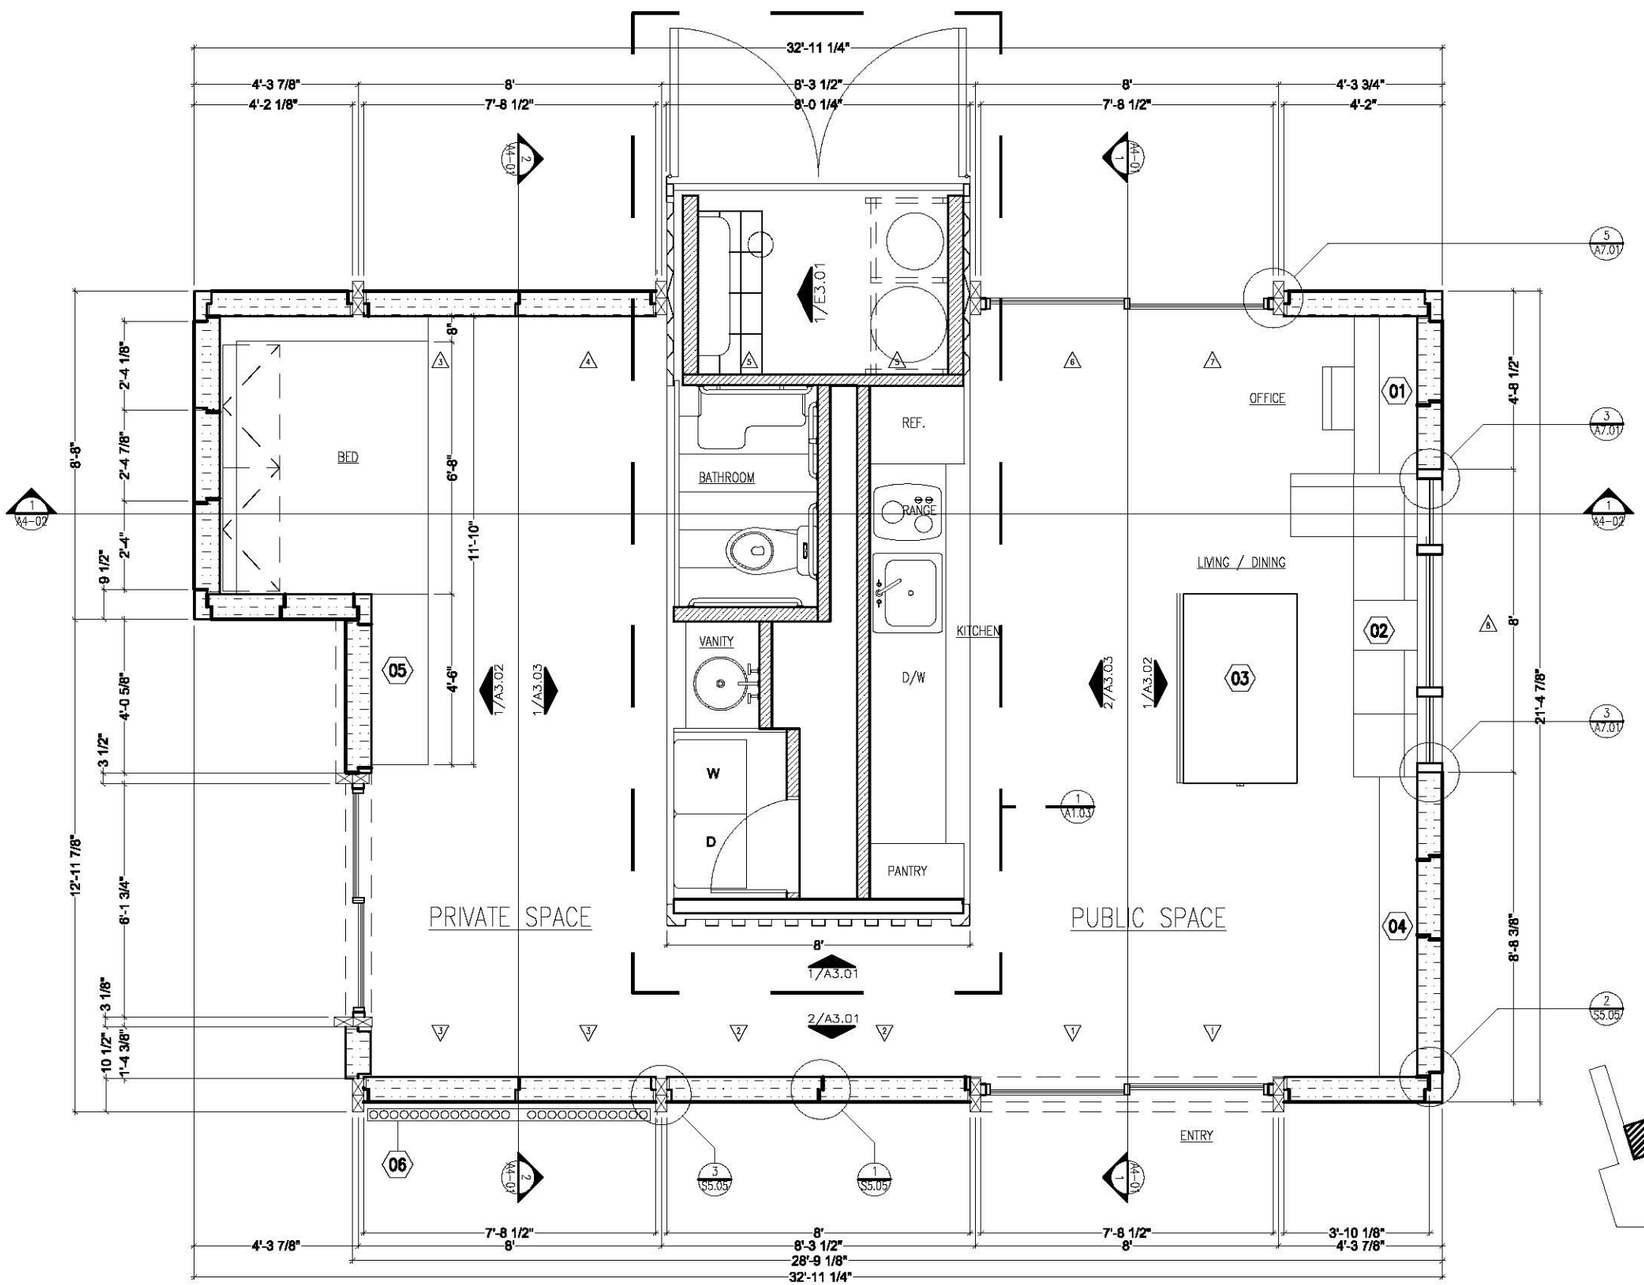

1 A1.02 FLOOR PLAN

SCALE: 1/4"=1'-0"

0 1' 2' 4'

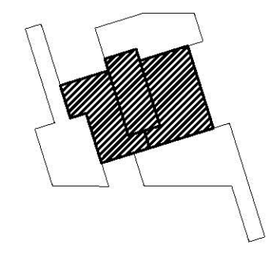

KEY PLAN

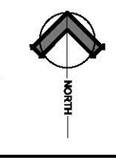

KEYED NOTES

01 OFFICE CABINETRY

02 MOVABLE FUNITURE (CUSTOM)

03 COFFEE AND DINING TABLE (CUSTOM)

04 INTERACTIVE CABINETS

05 CLOSET CABINETRY

06 EVACUATED TUBES
FOR WINDOW SCHEDULE REFER TO SHEET A7.01
FOR DOOR SCHEDULE REFER TO SHEET A7.01

LEGEND

8" R-STEEL PANEL

STEEL STUD WALL

WASHINGTON STATE UNIVERSITY

SCHOOL OF ARCHITECTURE AND CONSTRUCTION MANAGEMENT
CAMPUS BOX 642220
PULLMAN, WA 99164-2220
509-335-1737

SOLAR DECATHLON

DRAWN BY: BF, LM

REVISED BY: CS

SUBMITTED ON: 08/10/05

FLOOR PLAN

A1.02