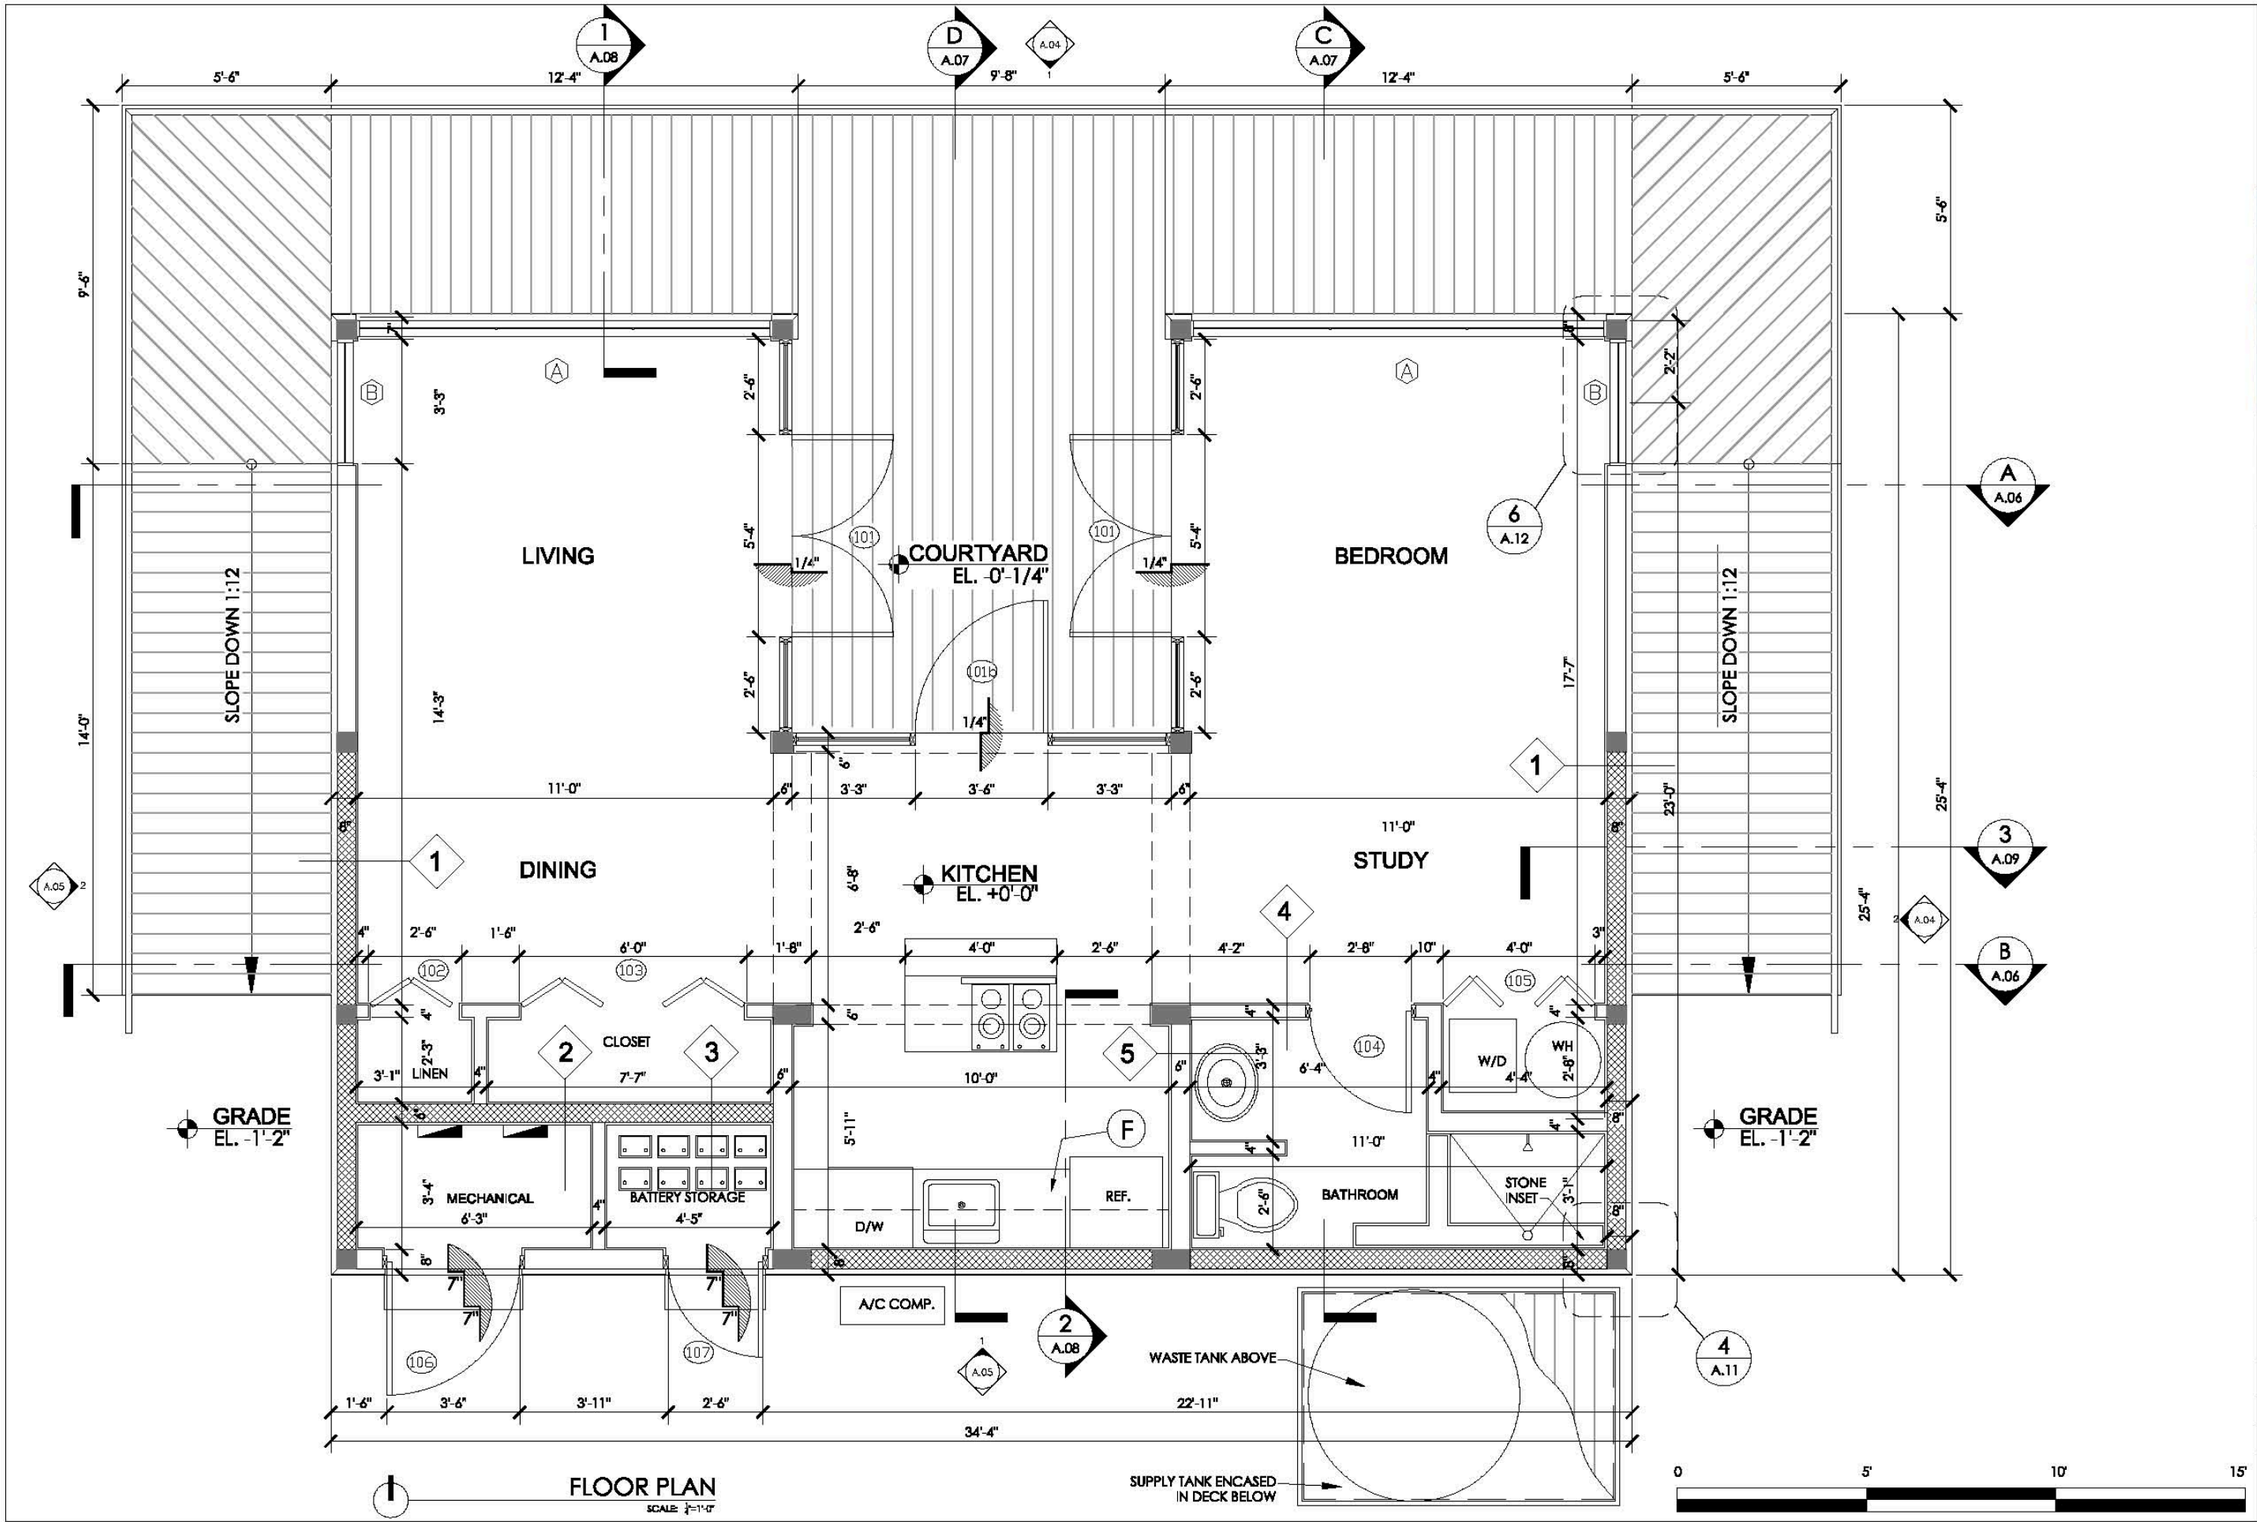

FLOOR PLAN
SCALE: 1/4"=1'-0"

FLORIDA INTERNATIONAL UNIVERSITY

SOLAR TEAM

FIU FLORIDA INTERNATIONAL UNIVERSITY
Miami's public research university

2005 SOLAR DECATHLON

SOLAR DECATHLON

NO.	DATE	REVISION

DRAWING TITLE

FLOOR PLAN

PROJECT:	SOLAR HOUSE
DATE:	8/9/2005
SCALE:	AS NOTED
DRAWING NO.	A.03